



**THE PORT AUTHORITY
OF NY & NJ**

CONFORMED DRAWING
02/03/94
SIGNED AND SEALED
COPY IS KEPT ON FILE

ORIGINAL SIGNED & SEALED BY
N.Y.C. P.E. (OR R.A.)

**Joseph R. Loring
& Associates, Inc.**
consulting engineers
One Pennsylvania Plaza
New York, New York 10001-2298
Tel: (212) 512-7400, Fax: (212) 512-7382

THE OFFICE OF
**DAVID
ELLIOT
LEBOWITZ
P.C.**
ARCHITECTS - PLANNERS
100 WALL STREET, NEW YORK, NY 10005
TEL: (212) 693-6000 FAX: (212) 693-6000

**LESLIE E. ROBERTSON
ASSOCIATES, R.L.L.P.**
CONSULTING STRUCTURAL ENGINEERS
300 WEST 11TH STREET
NEW YORK, NY 10006
TEL: (212) 693-6000 FAX: (212) 693-6000

No.	Date	Revision	Approved

Engineering Department
Design Division

**The
World
Trade
Center**

STANDBY POWER
5 WORLD TRADE CENTER



ARCHITECTURAL
BULKHEAD ROOFING
DETAILS

This drawing is subject to conditions in contract
documents. Design, drawings and methods
herein are retained by Port Authority and
may not be used without its written consent.


C.R. JAW
Designed by: JAW by JAW JAW No.

Date: 11/17/97 Scale: AS SHOWN


Contract Number: WTC-845.071 Drawing Number: A2-11

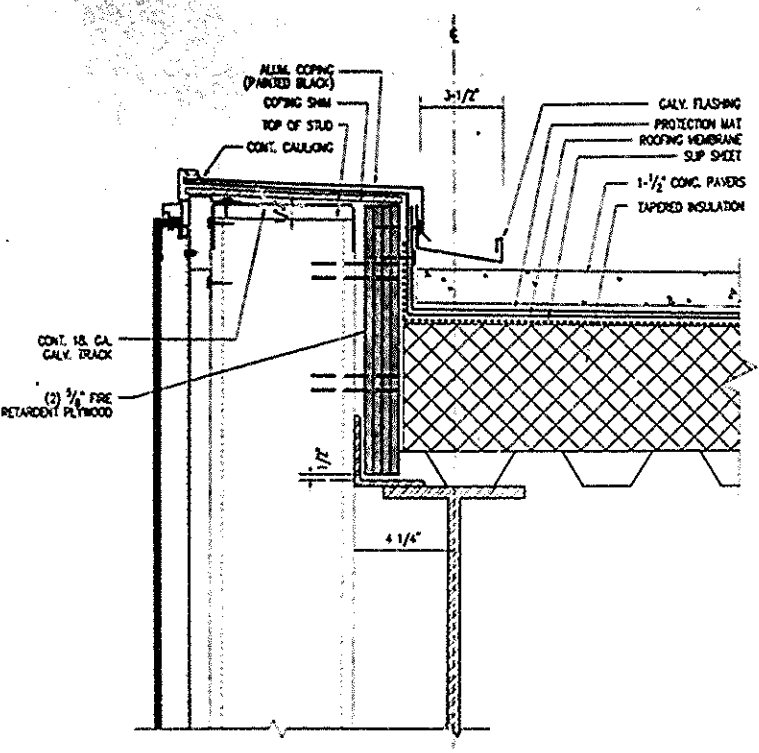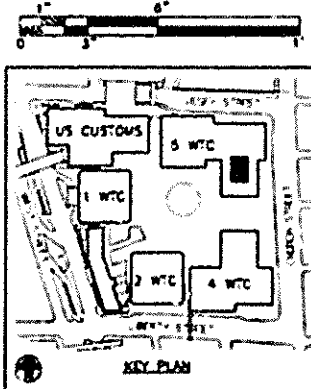


1 TYPICAL ALUM. COPING DETAIL

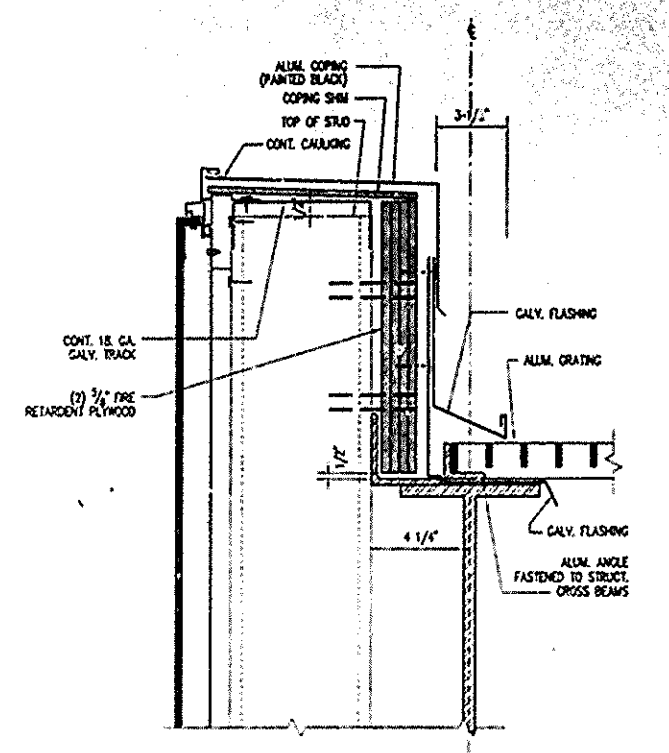


2 TYPICAL ALUM. COPING/FLASHING DETAIL

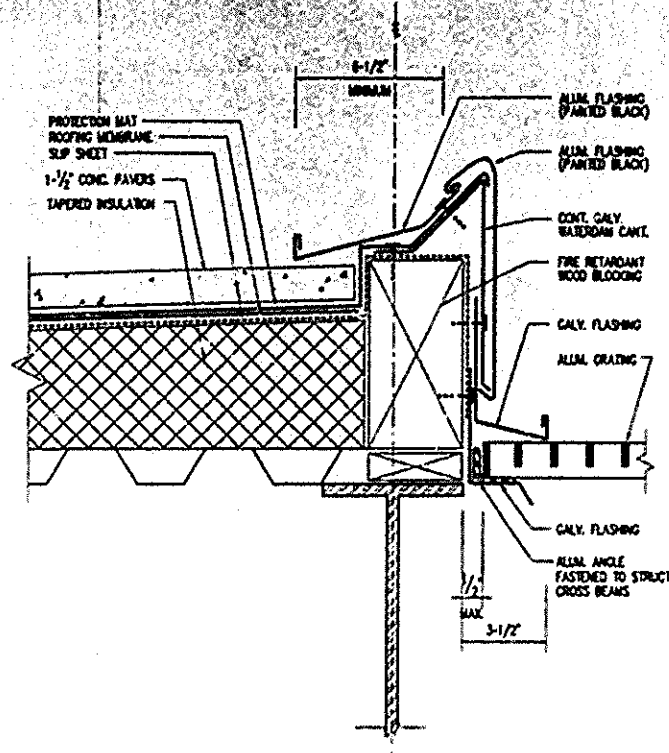


3 TYPICAL TRANSITION FLASHING

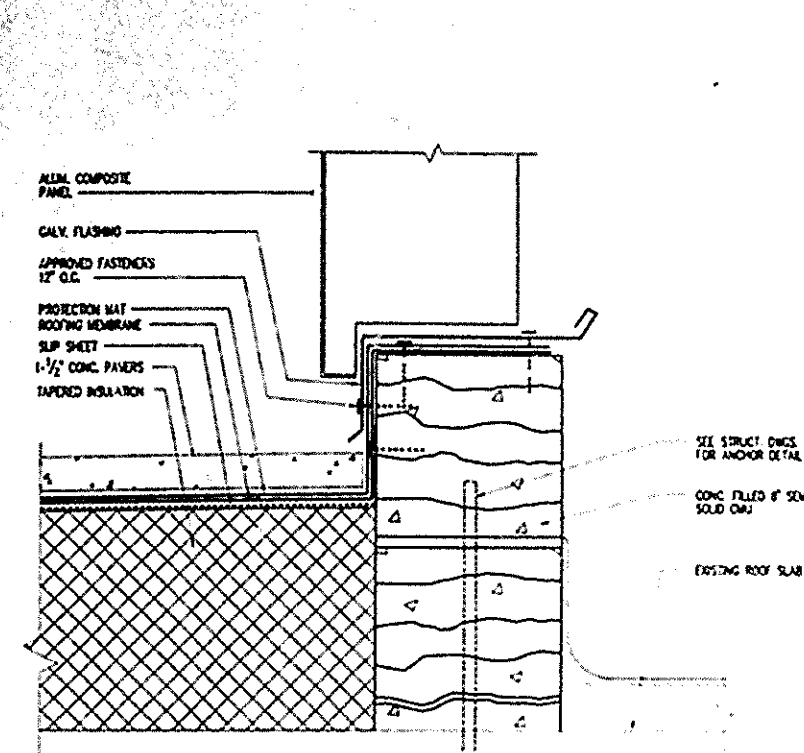


4 TYPICAL CURB FLASHING @ COMPOSITE ALUM. PANEL WALL

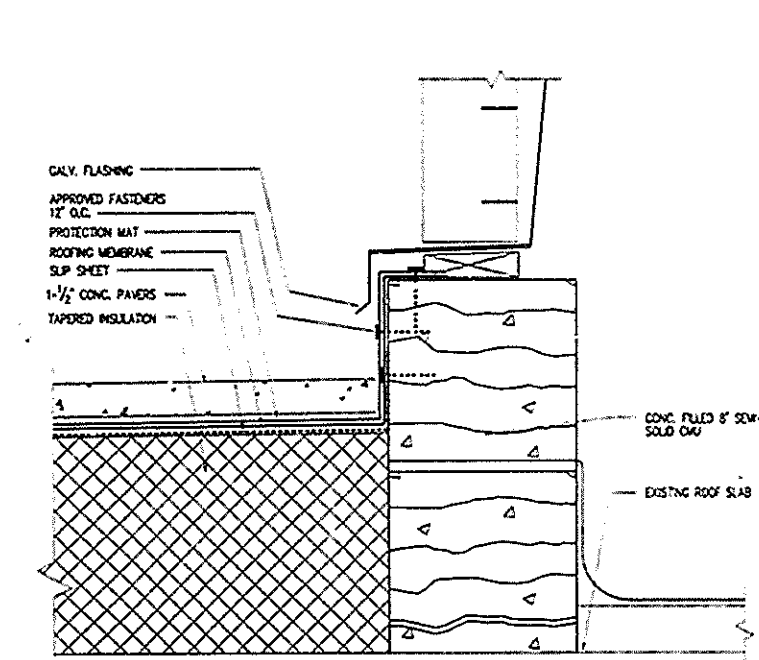


5 TYPICAL CURB FLASHING @ VERTICAL GRILLE

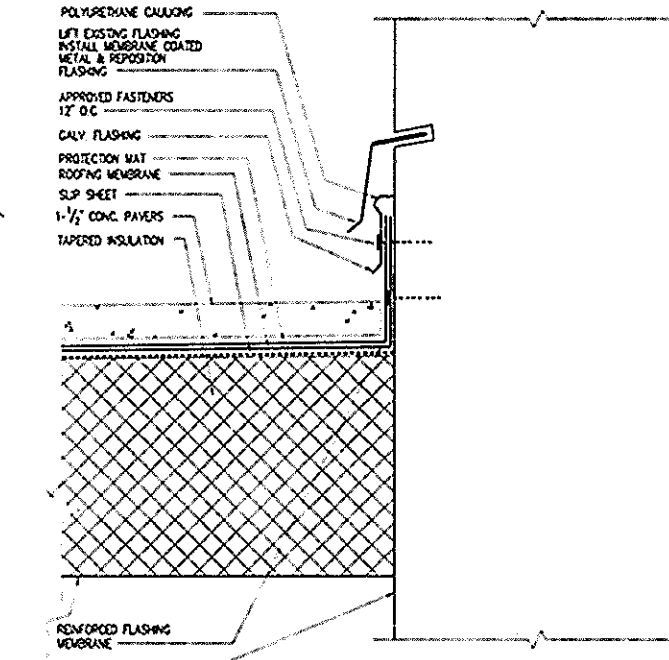


6 TYPICAL FLASHING @ EXISTING BULKHEAD & PARAPET

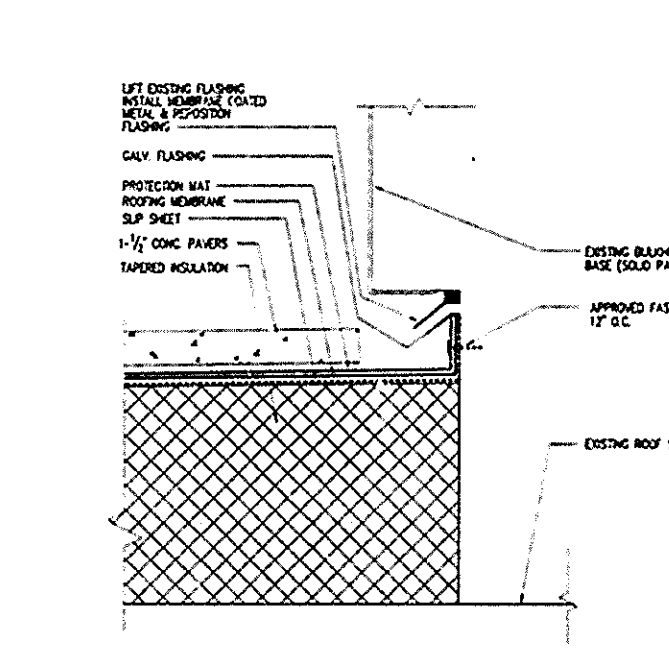


7 TYPICAL BASE FLASHING @ EXISTING BULKHEAD

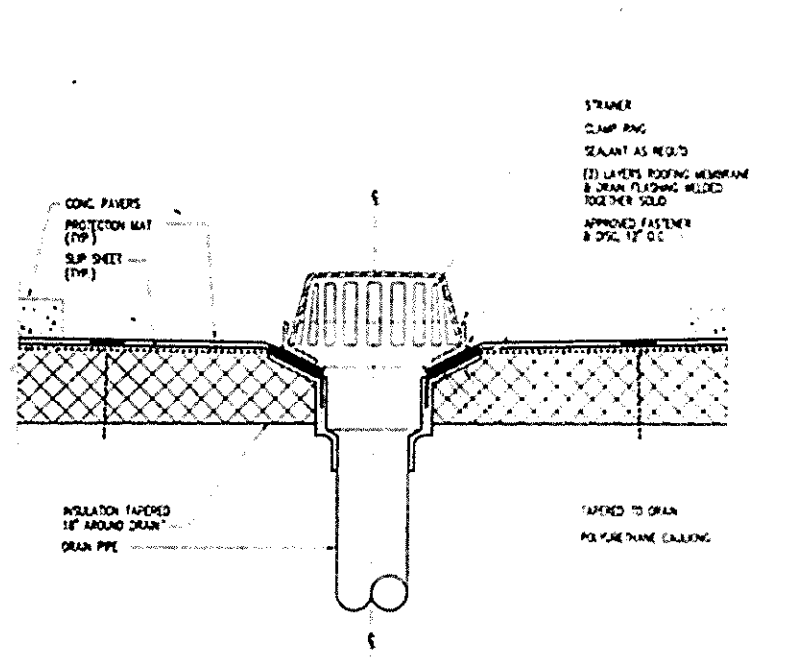

8 TYPICAL FLASHING DETAIL @ DRAIN

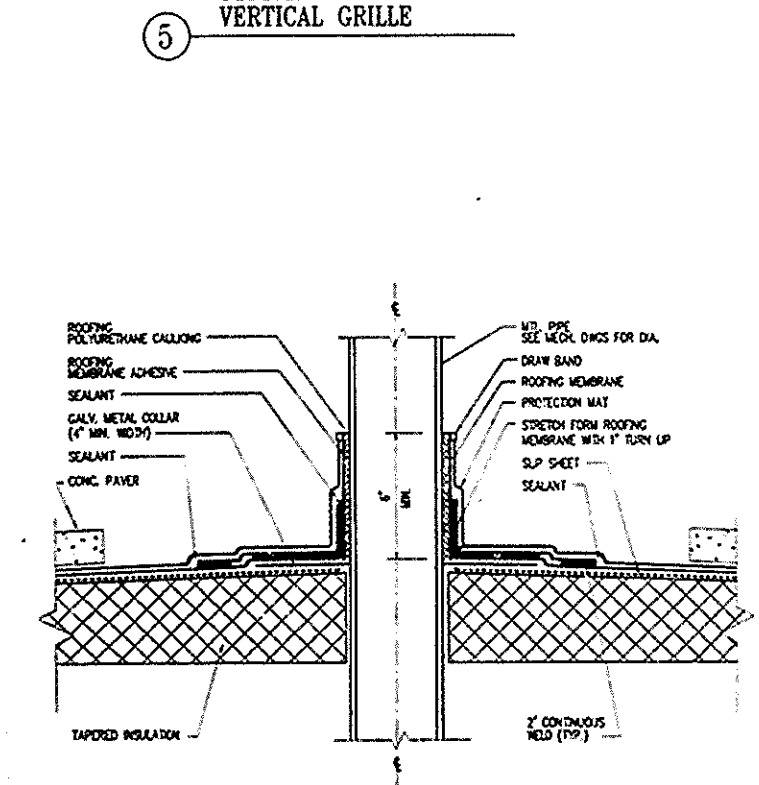

9 TYPICAL PIPE FLASHING

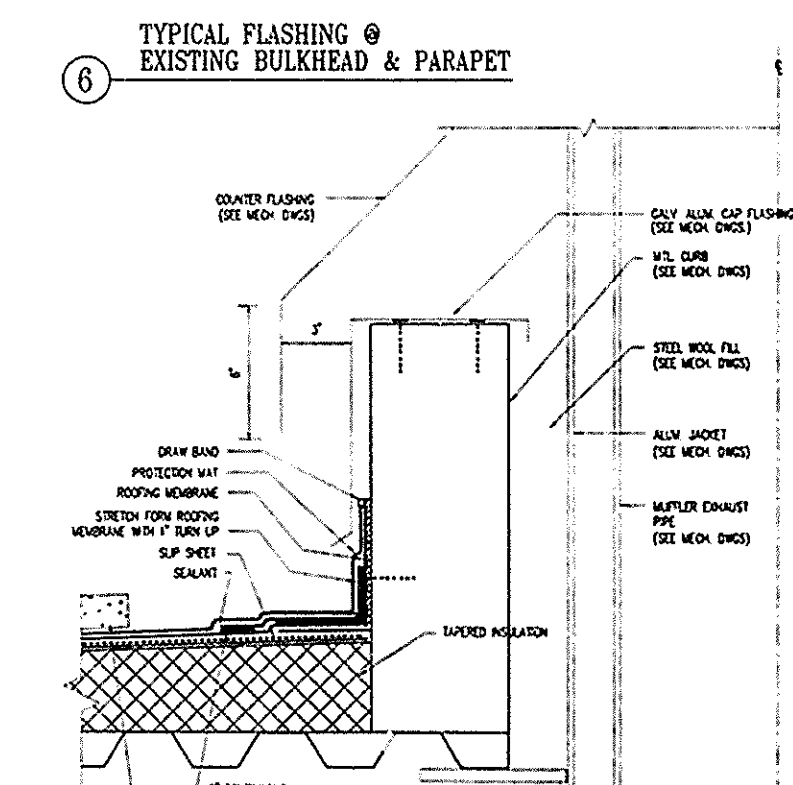

10 TYPICAL ROOF FLASHING FOR MUFFLER MECH. CURB